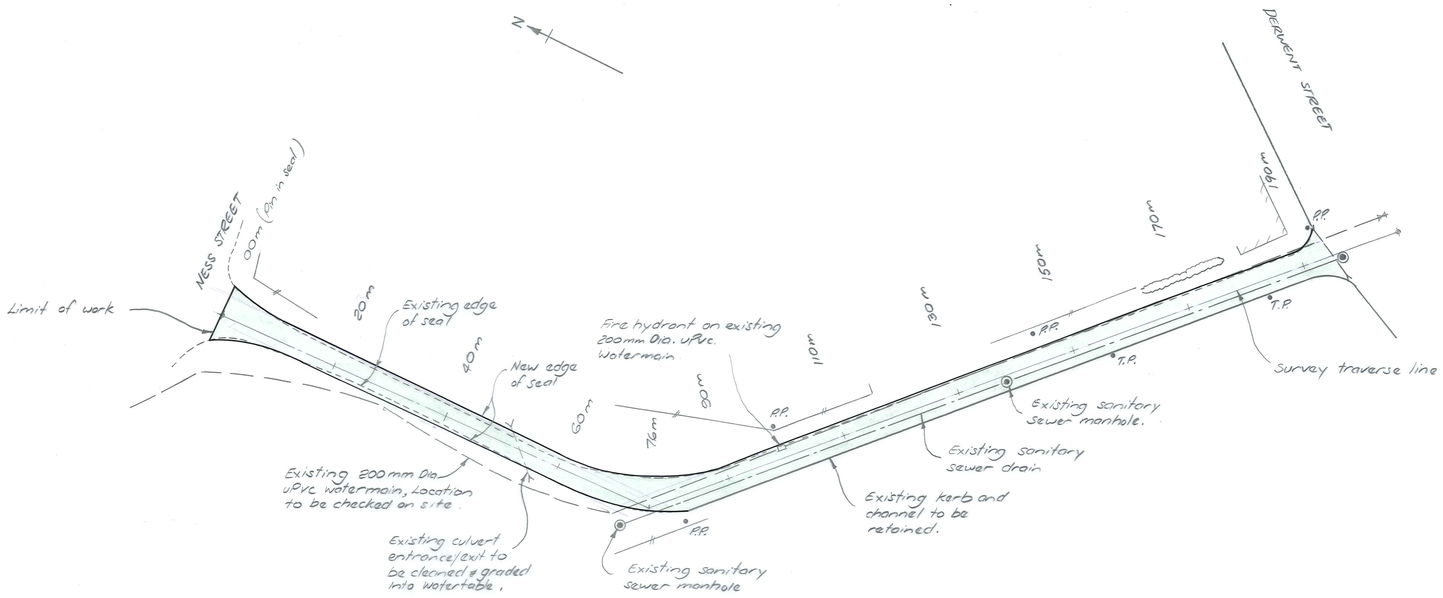

PLAN - CARRON STREET

Scale 1:500

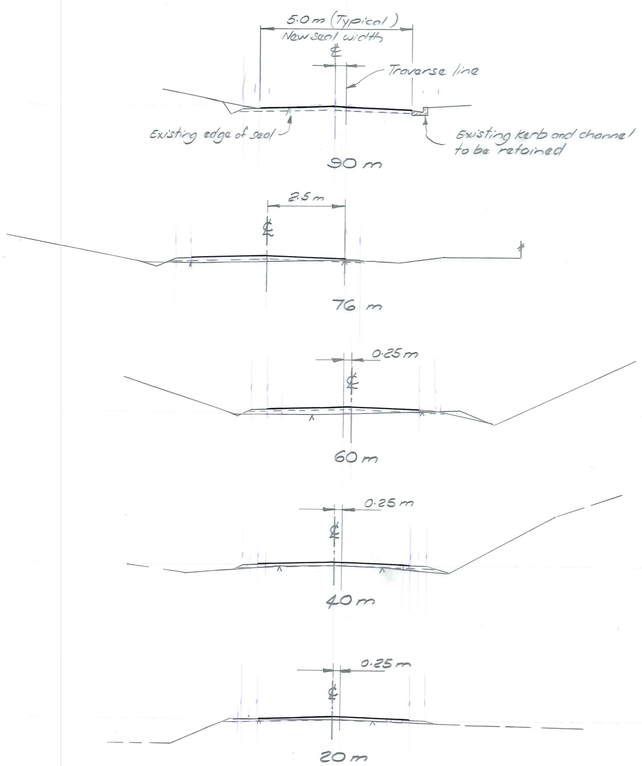

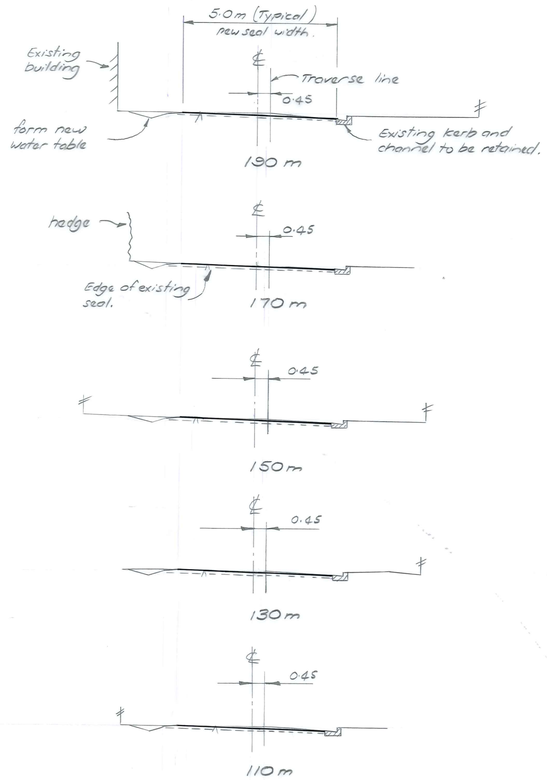

CROSS-SECTIONS

Scale 1:100

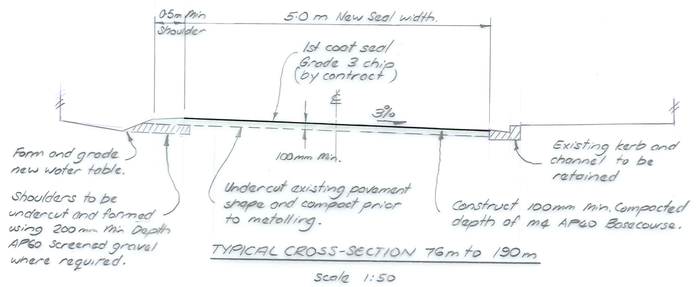

TYPICAL CROSS-SECTION 76m to 190m

Scale 1:50

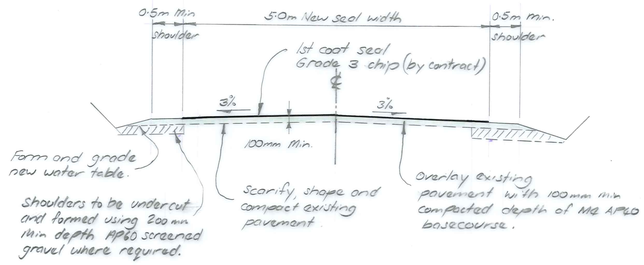

TYPICAL CROSS-SECTION 0m to 76m

Scale 1:50

Notes

1. Location and cover to existing services to be checked prior to construction.
2. Existing property entrances where not served by a dropped kerb to be formed as a piped crossing.

No.	Revisions	Date	Appvd

Designed	M.J. COOPER	Date NOV. 88	Print Date
Drawn	"	"	
Checked		2/12/88	
Approved		17/88	
File	26/2/44	L.B. 556	

DUFFILL WATTS & KING LTD
Consulting Civil & Structural Engineers
Dunedin Invercargill Alexandra Queenstown

Client
NASEBY BOROUGH COUNCIL

Project
CARRON STREET SHAPE CORRECTION 1988/89

Sheet Title
PLAN & CROSS-SECTIONS

Job No.	Sheet No.	Revision
12176	1 of 1 shts	

ORIGINAL SIZE mm