MANIOTOTO COUNTY

HEENEY'S CREEK BRIDGE

Flood Damage Restoration 1929

Scale: 4 Feet to an Inch

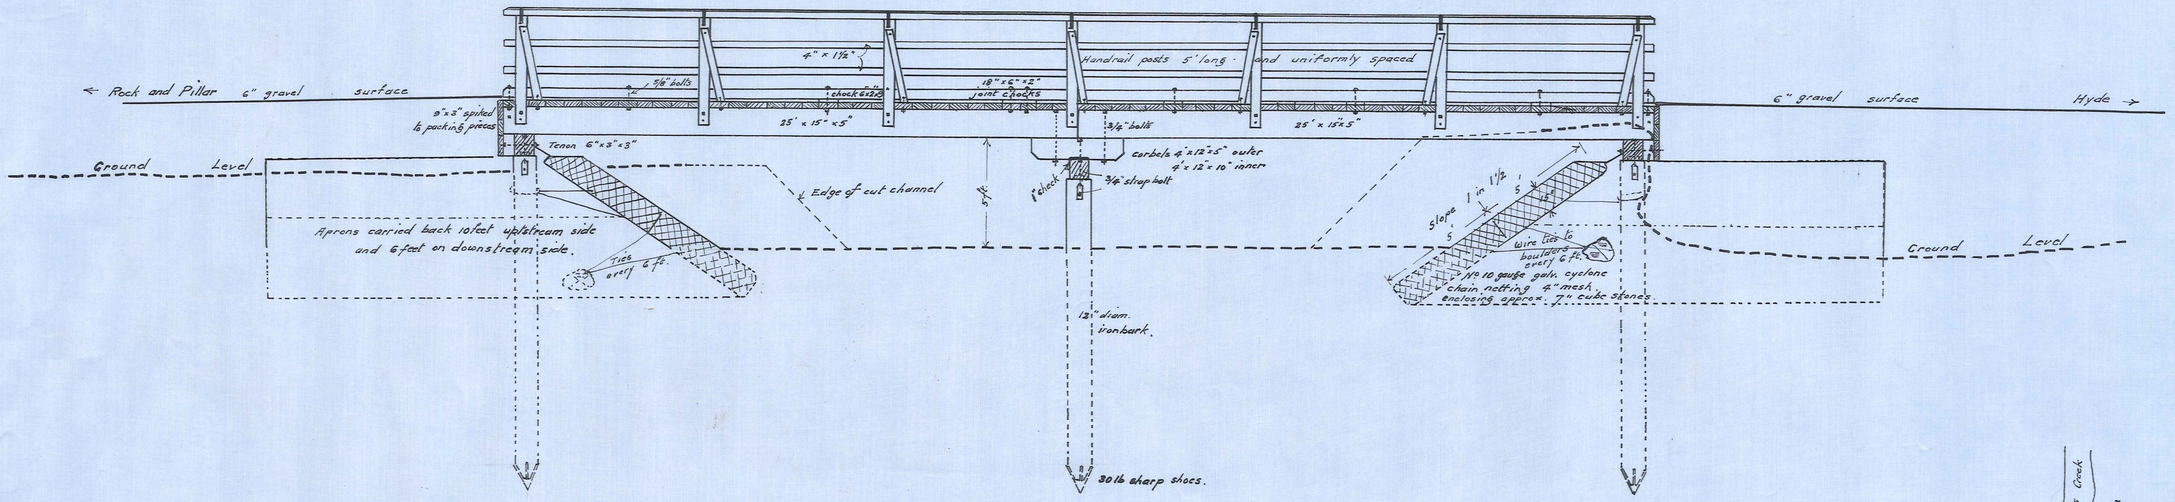

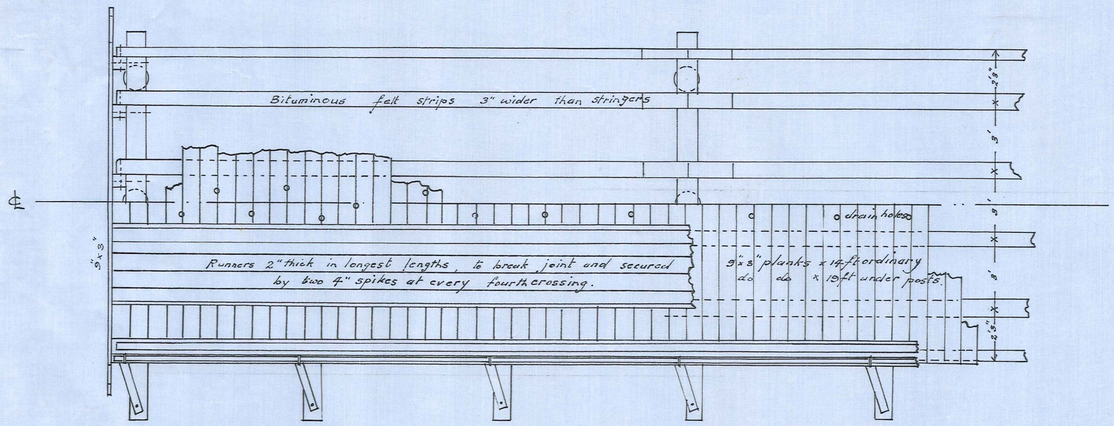

PART PLAN

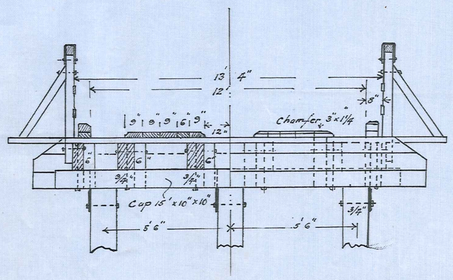

HALF SEC. & ELEV. AT END

Scale: ¼ Inch

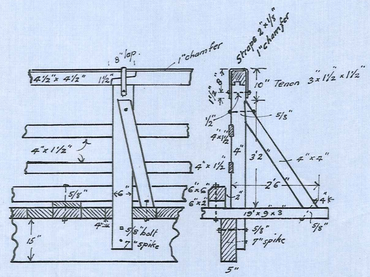

HANDRAIL ETC.

Scale: 3/8 Inch

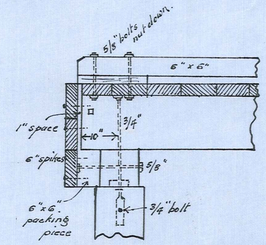

DETAIL AT END

Scale: ½ in = 1 foot

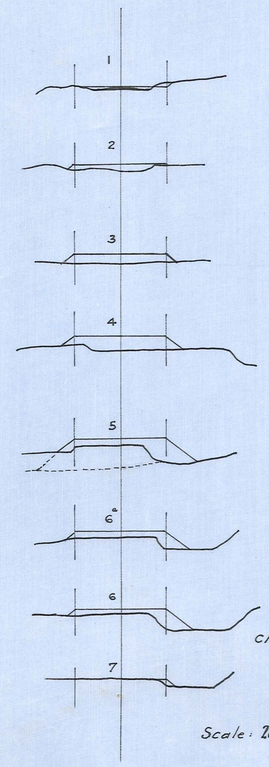

CROSS SECTIONS

Scale: 20 Feet

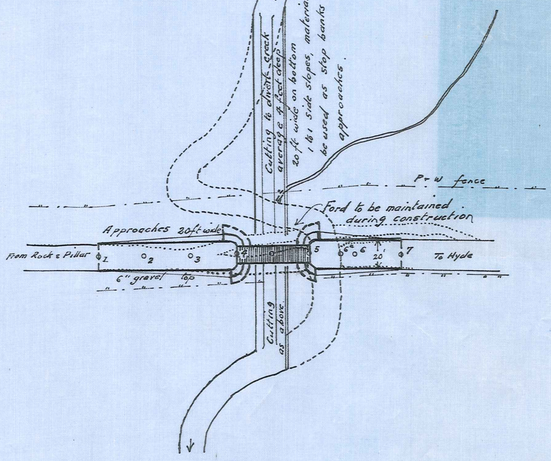

Total Filling 410 cub. yards.

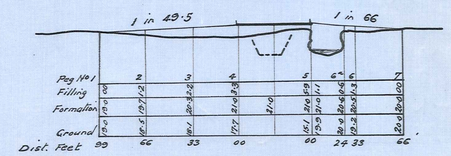

LONGITUDINAL SECTIONS

Scales: Horizontal 1 Chain = 20 Feet to an Inch
Vertical 1 Chain = 20 Feet to an Inch

R. Blanch 29.11.39

M.C.C. 096