# Taieri River Bridge - Loganburn Ford Road

## Maniototo County Council - Serpentine, S.D.

Sheet 1.

- Scales, 1/8" and 1/4" = 1 foot -

MANIOTOTO COUNTY COUNCIL
COUNTY ENGINEER
F.W. Butler 19-9-23

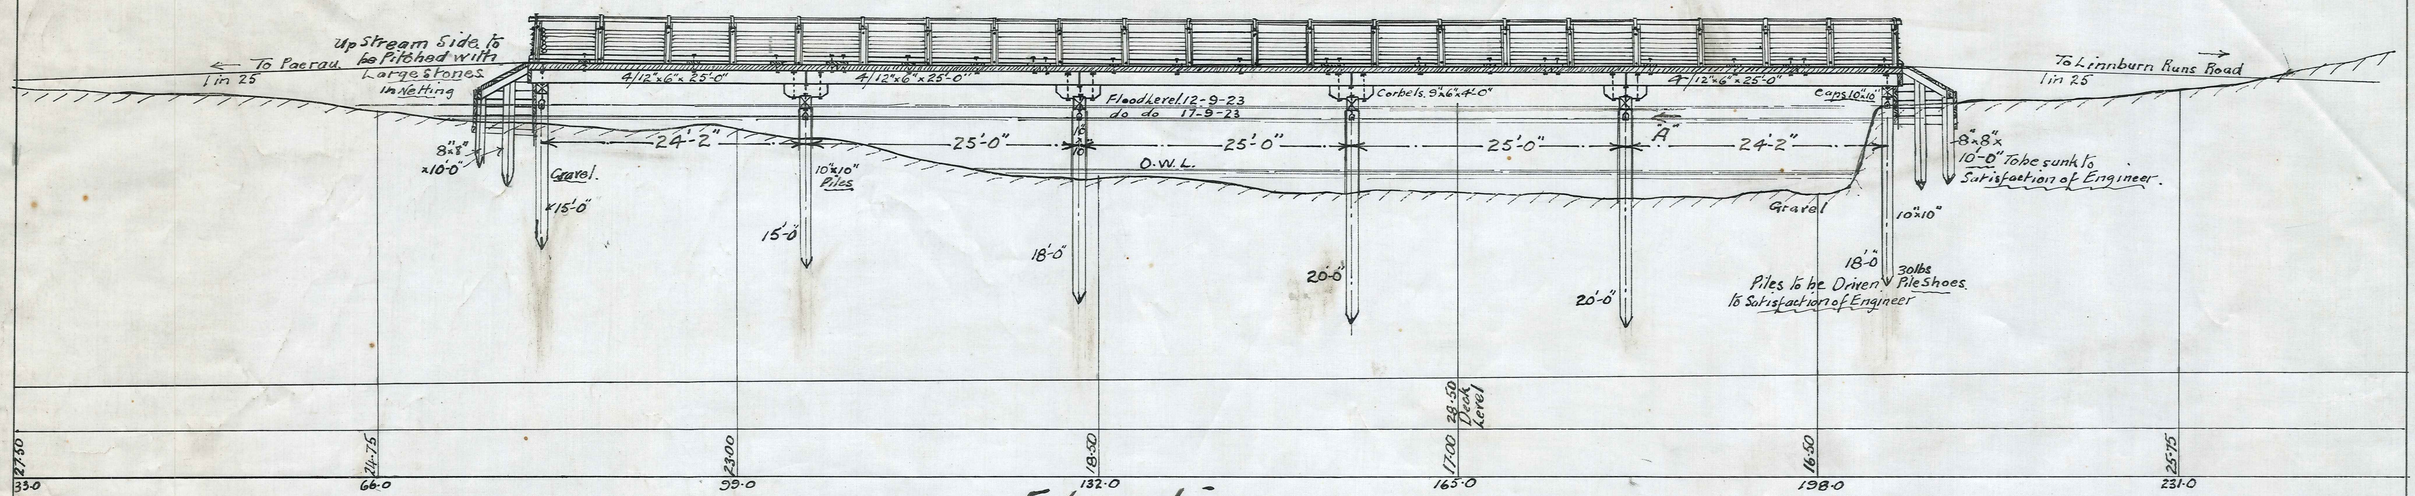


— Elevation —

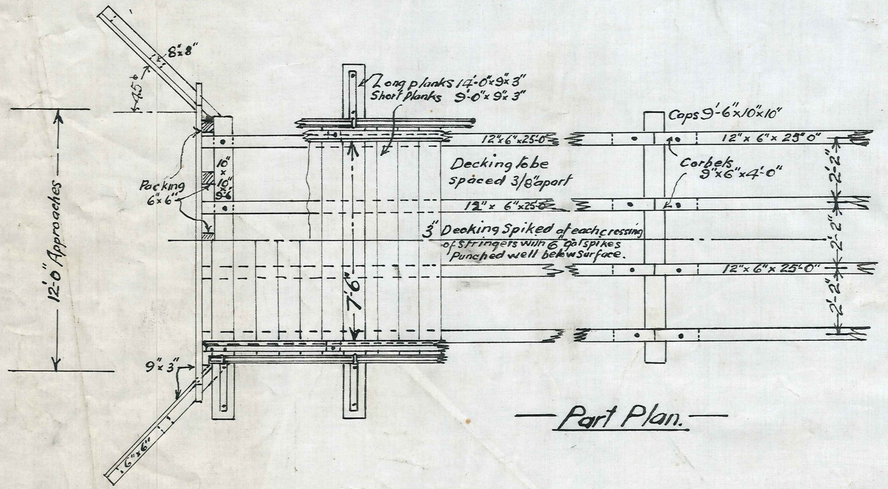


— Part Plan. —

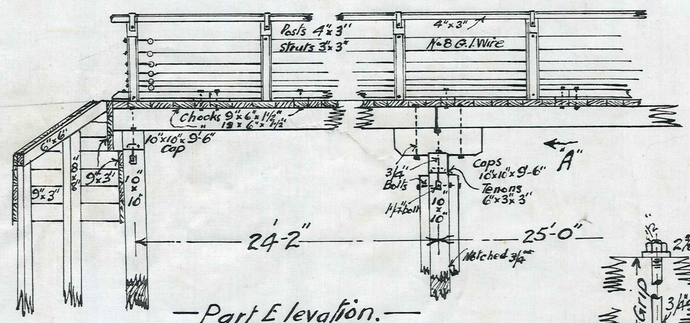


— Part Elevation. —

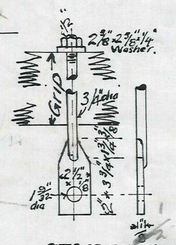


— STRAP END BOLT. —

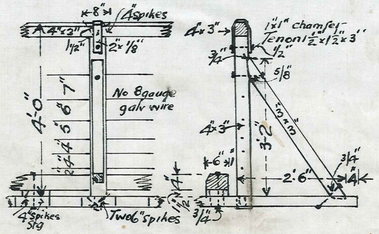


— DETAILS of FENCE. —

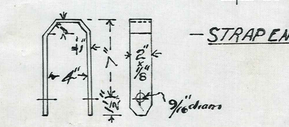


— HANDRAIL STRAP —

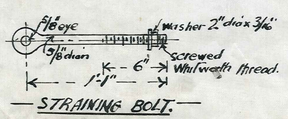


— STRAINING BOLT. —

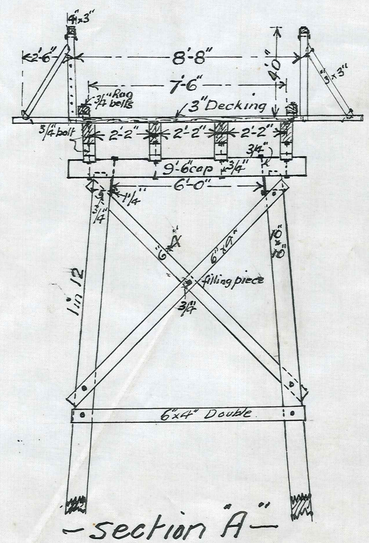


— Section "A" —

Plan No. ~~878~~ 47(b)
M.C.C 041