Rough Sketch of Bridge over Horseburn

Proposed Repairs Shown in Red

Horseburn Rd

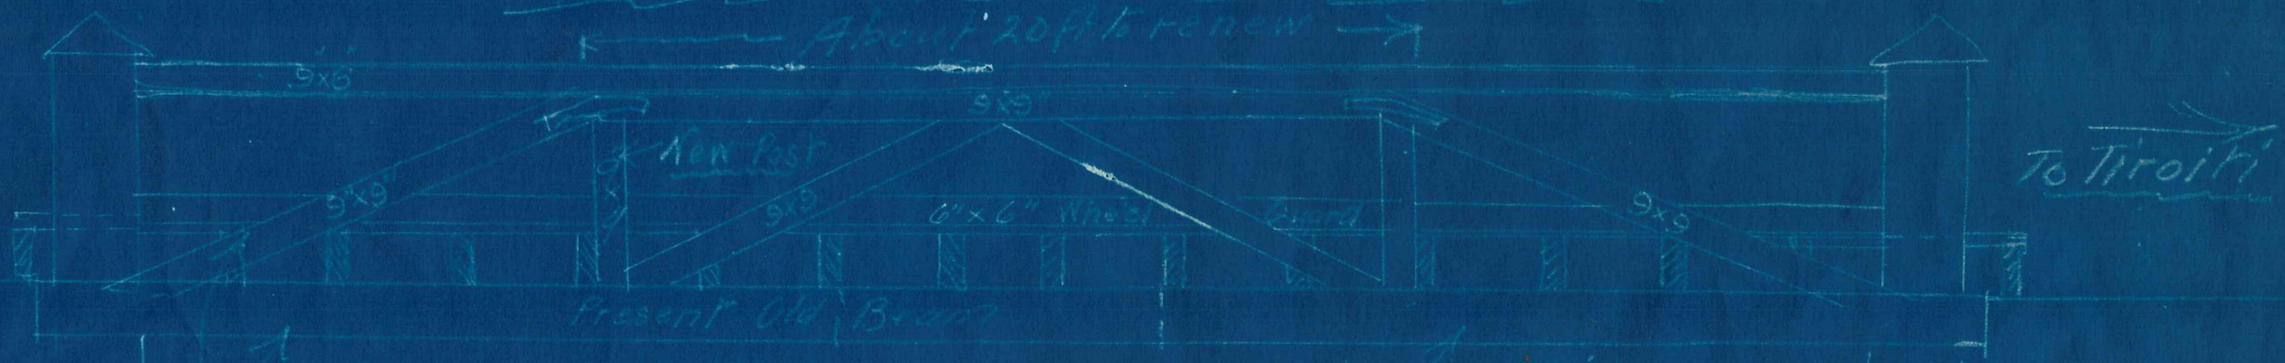

— Elevation —

7.50 Bottom Rail

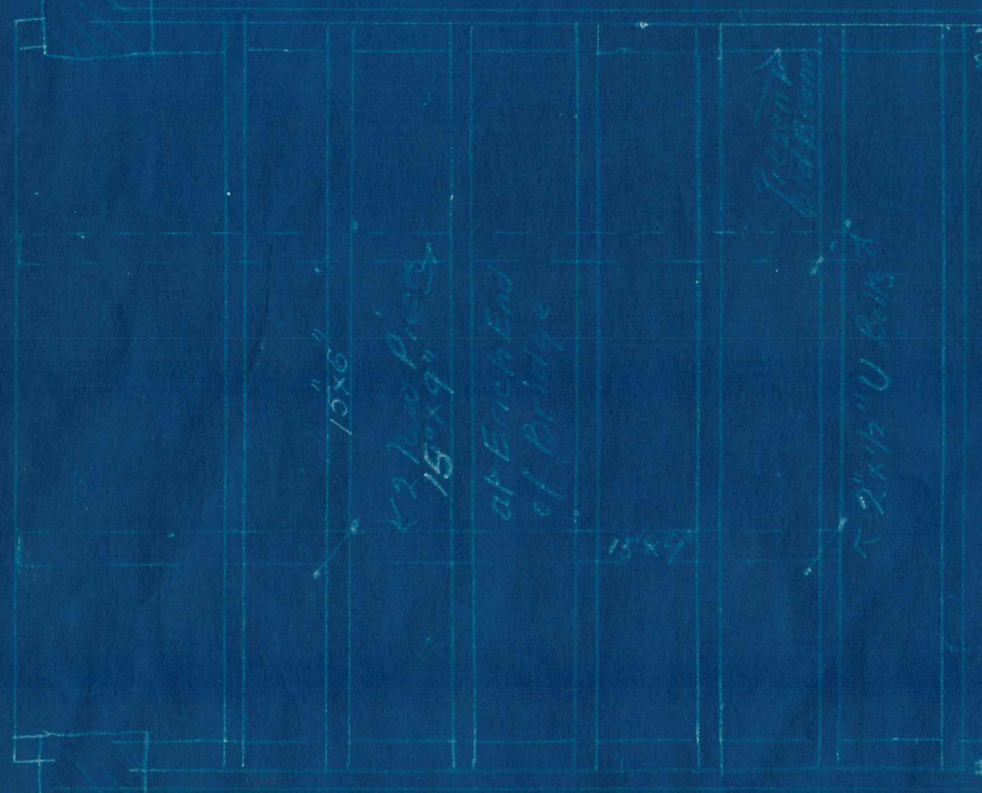

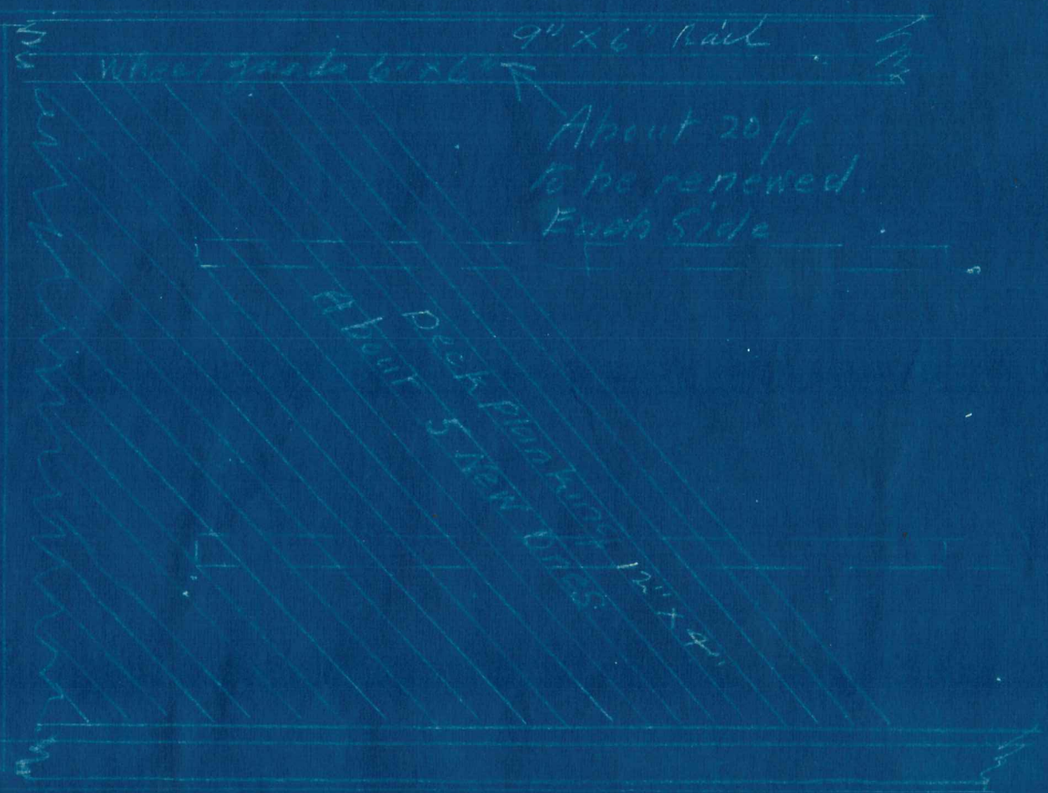

— Part Plan —

M.C.C.024.

24b. Labor lifted & redacted.