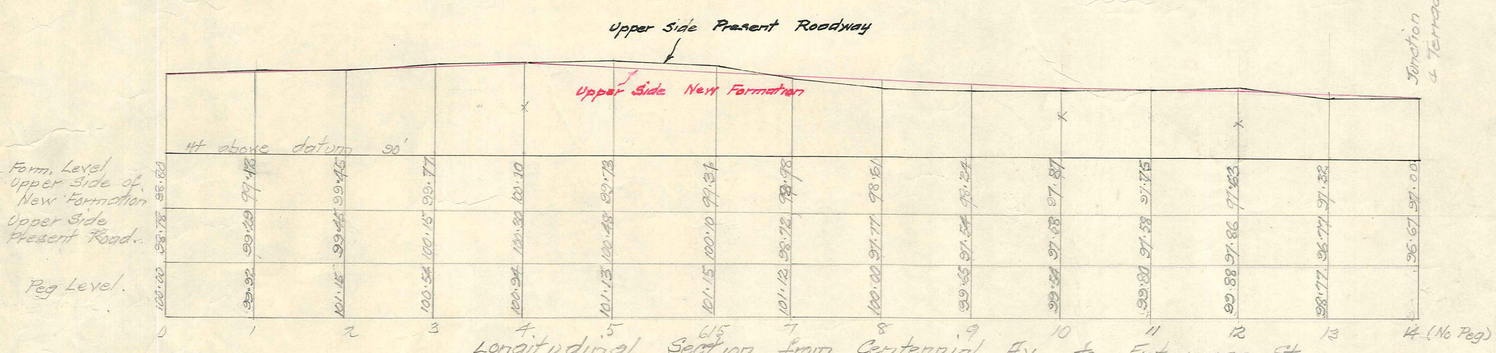

Longitudinal Section from Centennial Av. to Enterprise St.
Scales: 1 ch = 10' to 1"

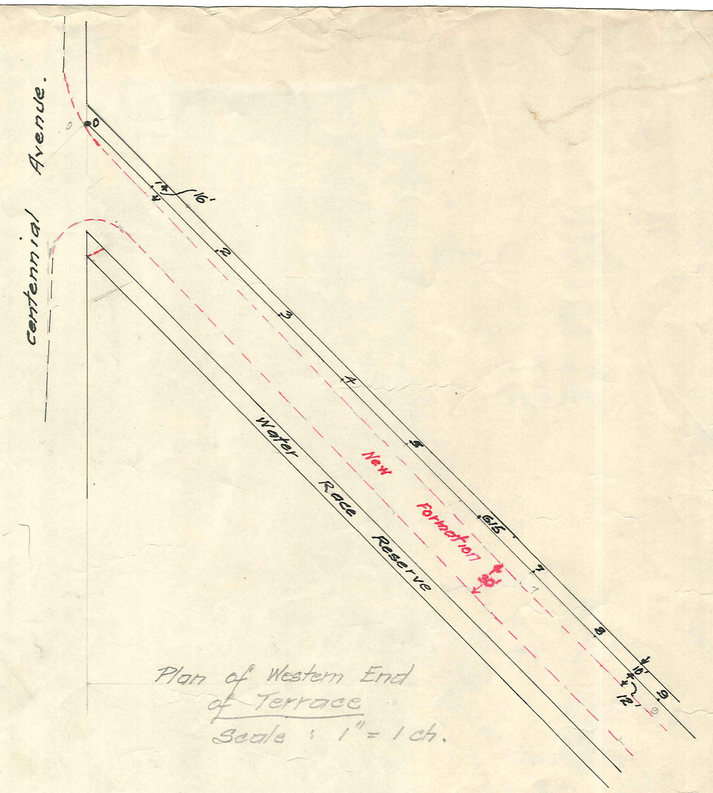

Plan of Western End of Terrace
Scale: 1" = 1 ch.

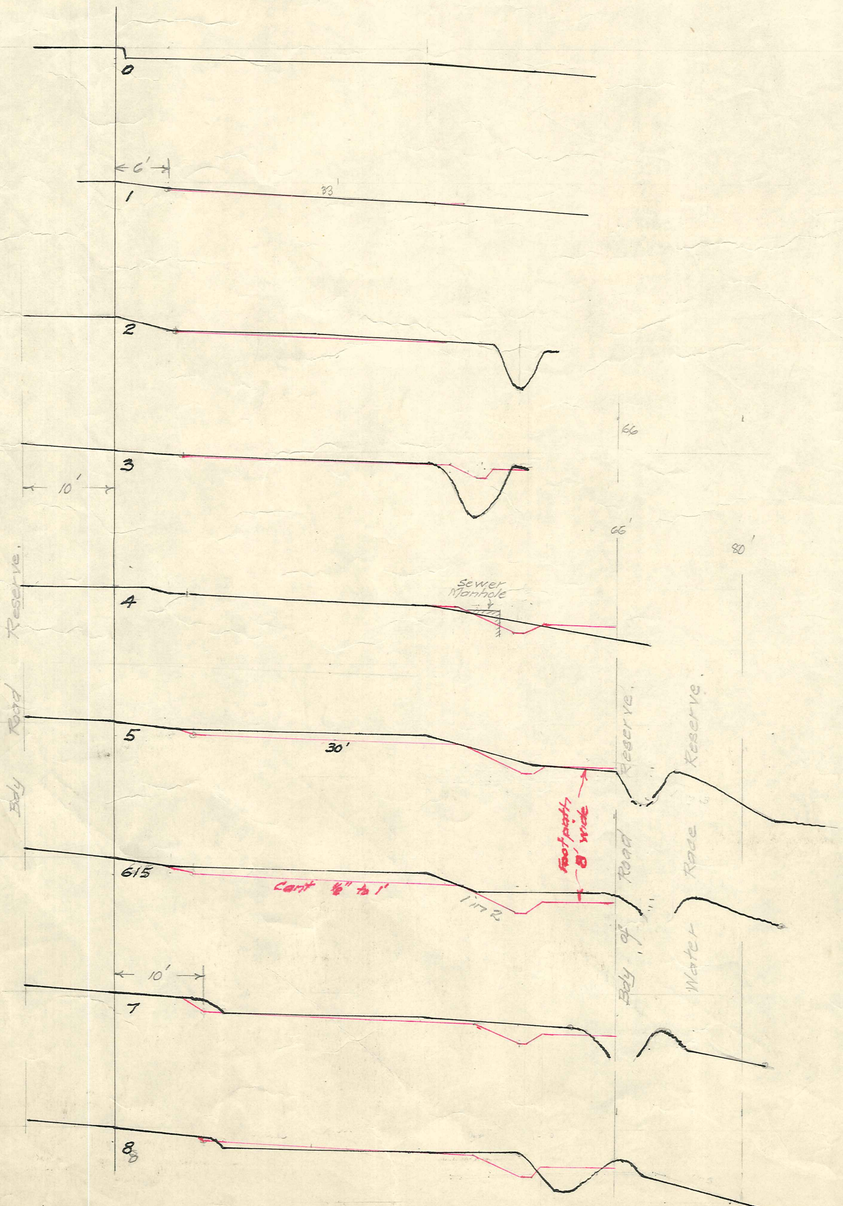

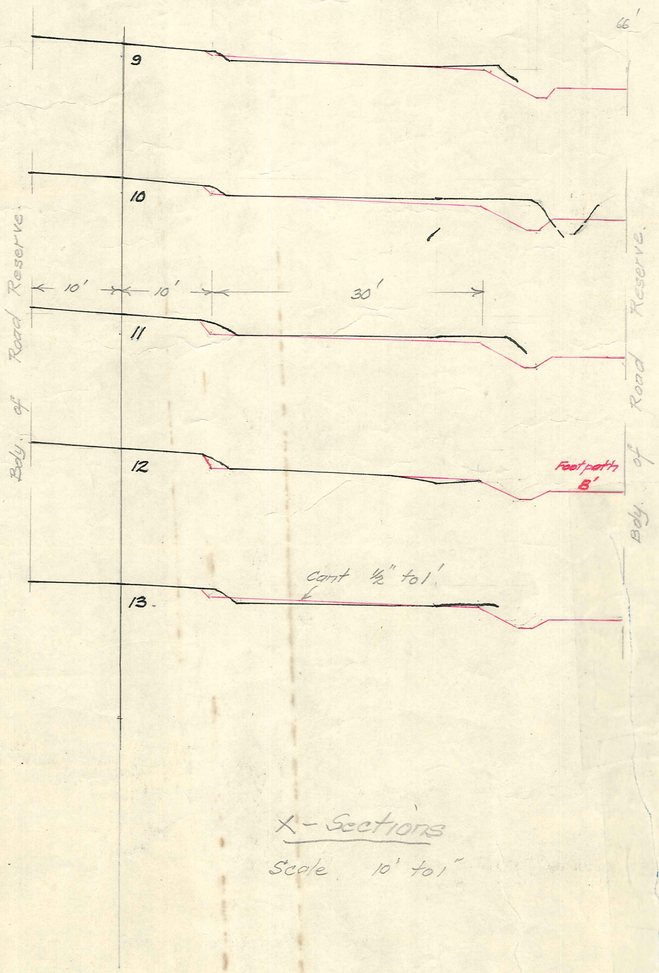

X-Sections
Scale 10' to 1"
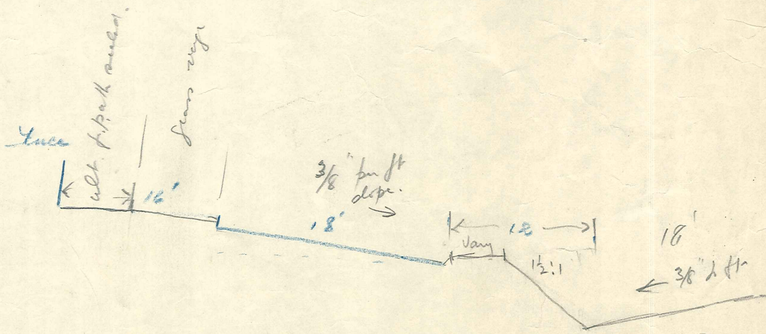
Proposed Reforming Water Race Terrace.