MANIOTOTO COUNTY

BECK'S CREEK BRIDGE - MEE'S ROAD

CONTRACT Nº 193

Scale: 4 Feet to an Inch.

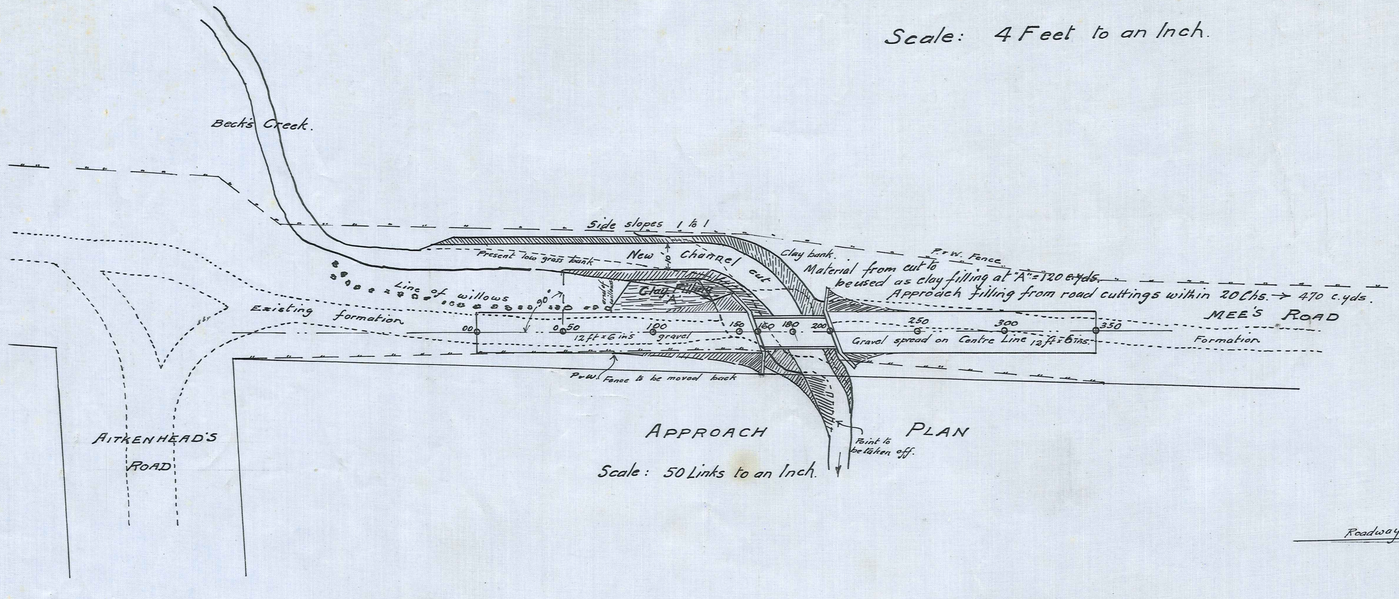

APPROACH PLAN

Scale: 50 Links to an Inch.

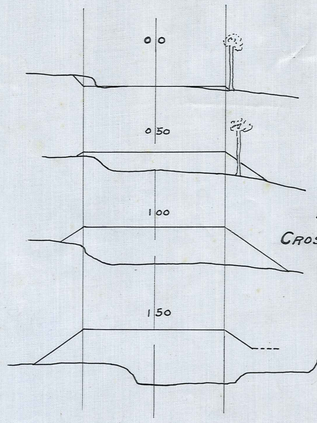

APPROACH CROSS SECTIONS

Scale: 10 Feet.

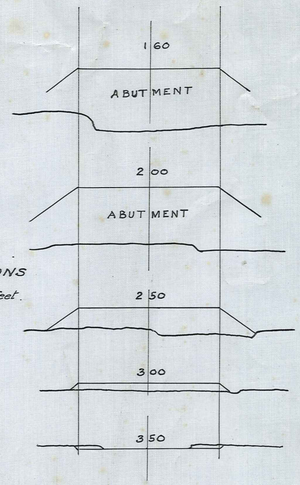

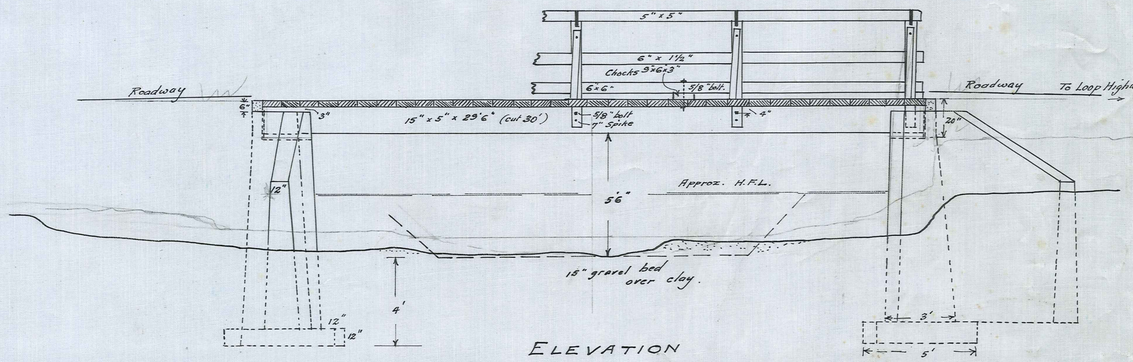

ELEVATION

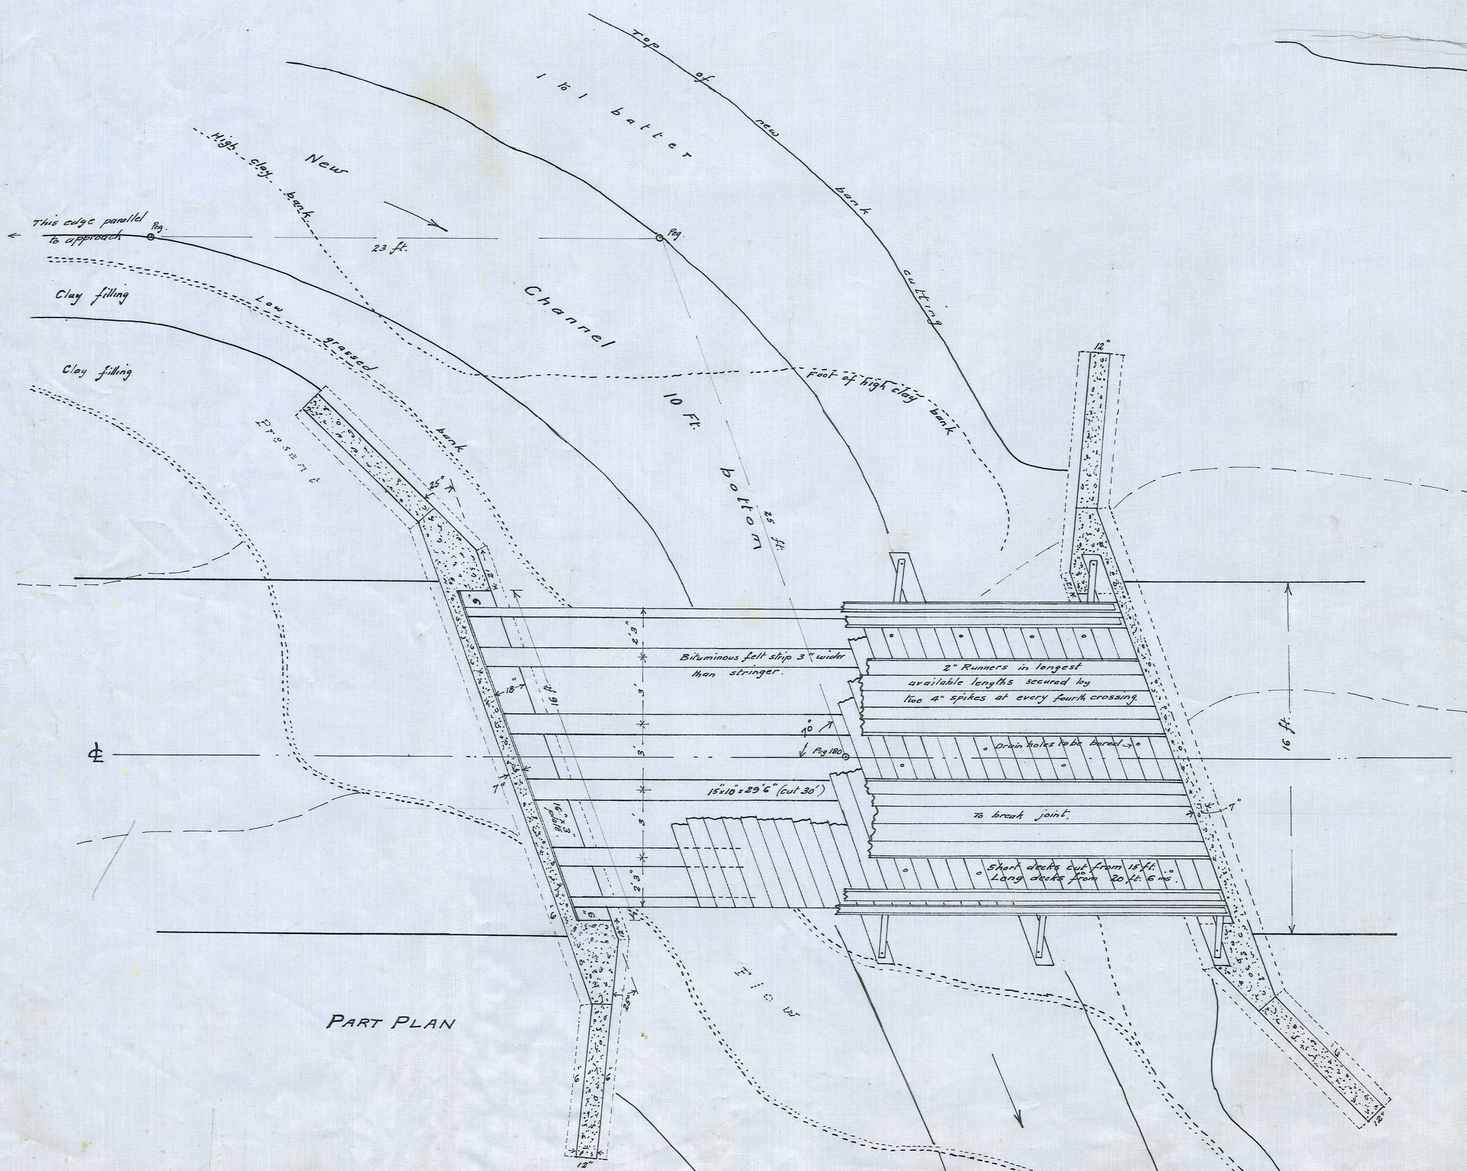

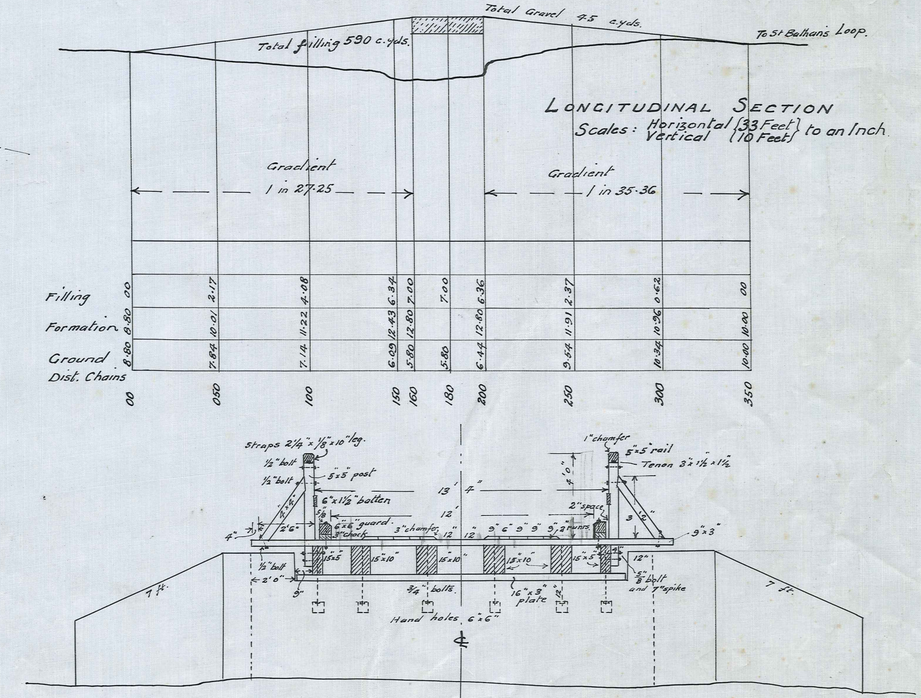

LONGITUDINAL SECTION

Scales: Horizontal (33 Feet) Vertical (10 Feet) to an Inch

ELEVATION AT END

M.C.C. 085

14.1.31