Manuherikia River near Ophir

Plan showing Suggested Bridge Sites

PUBLIC WORKS DEPT. DUNEDIN, N.Z.

24/2/05

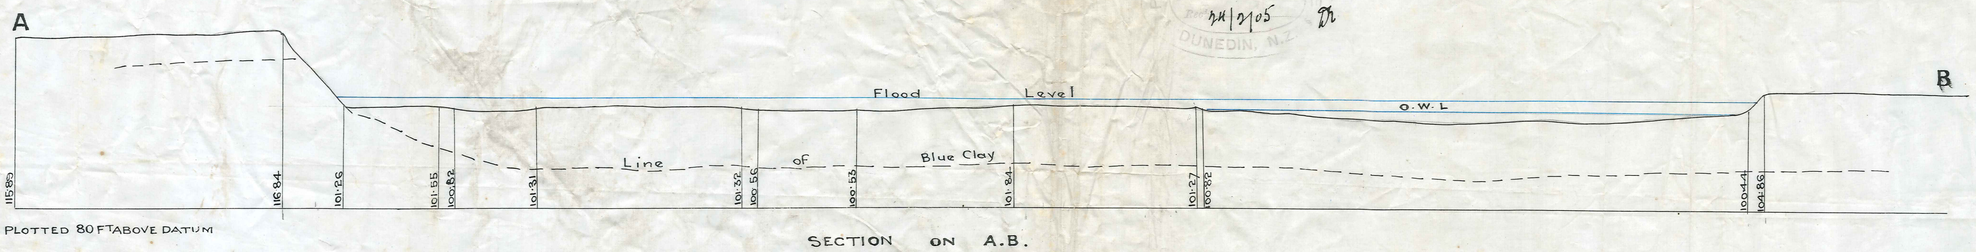

PLOTTED 80 FT ABOVE DATUM

SECTION ON A.B.

Scale 15FT = 1inch

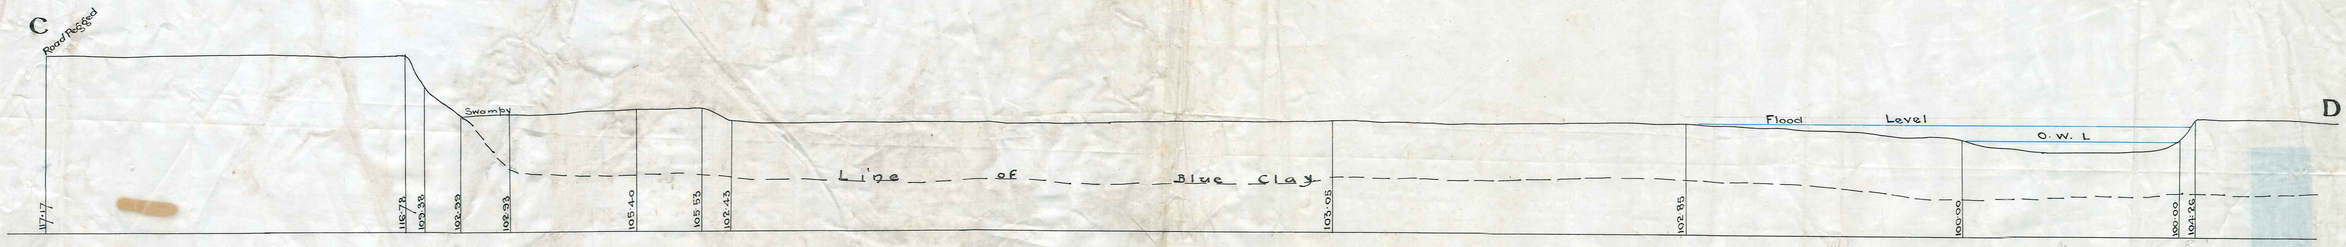

SECTION ON C.D.

Scales {30FT Horizontal / 15FT Vertical = 1inch

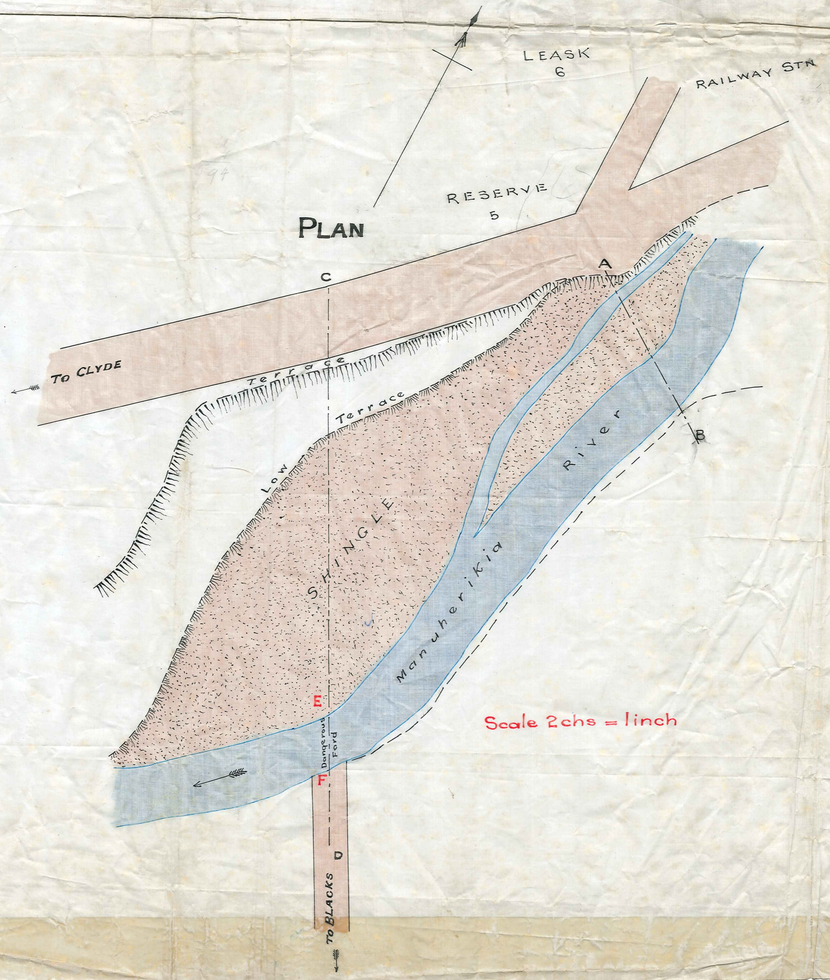

Scale 2chs = 1inch

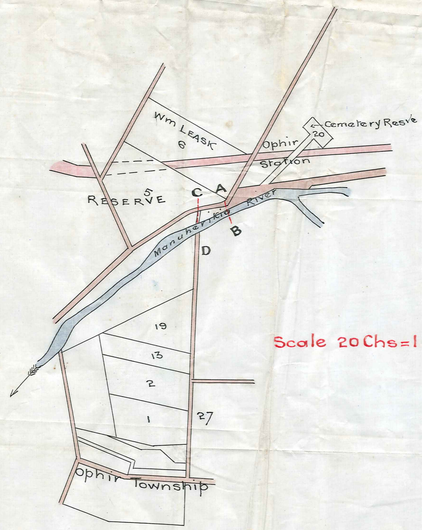

Scale 20Chs=1inch

18/4/8

53/4