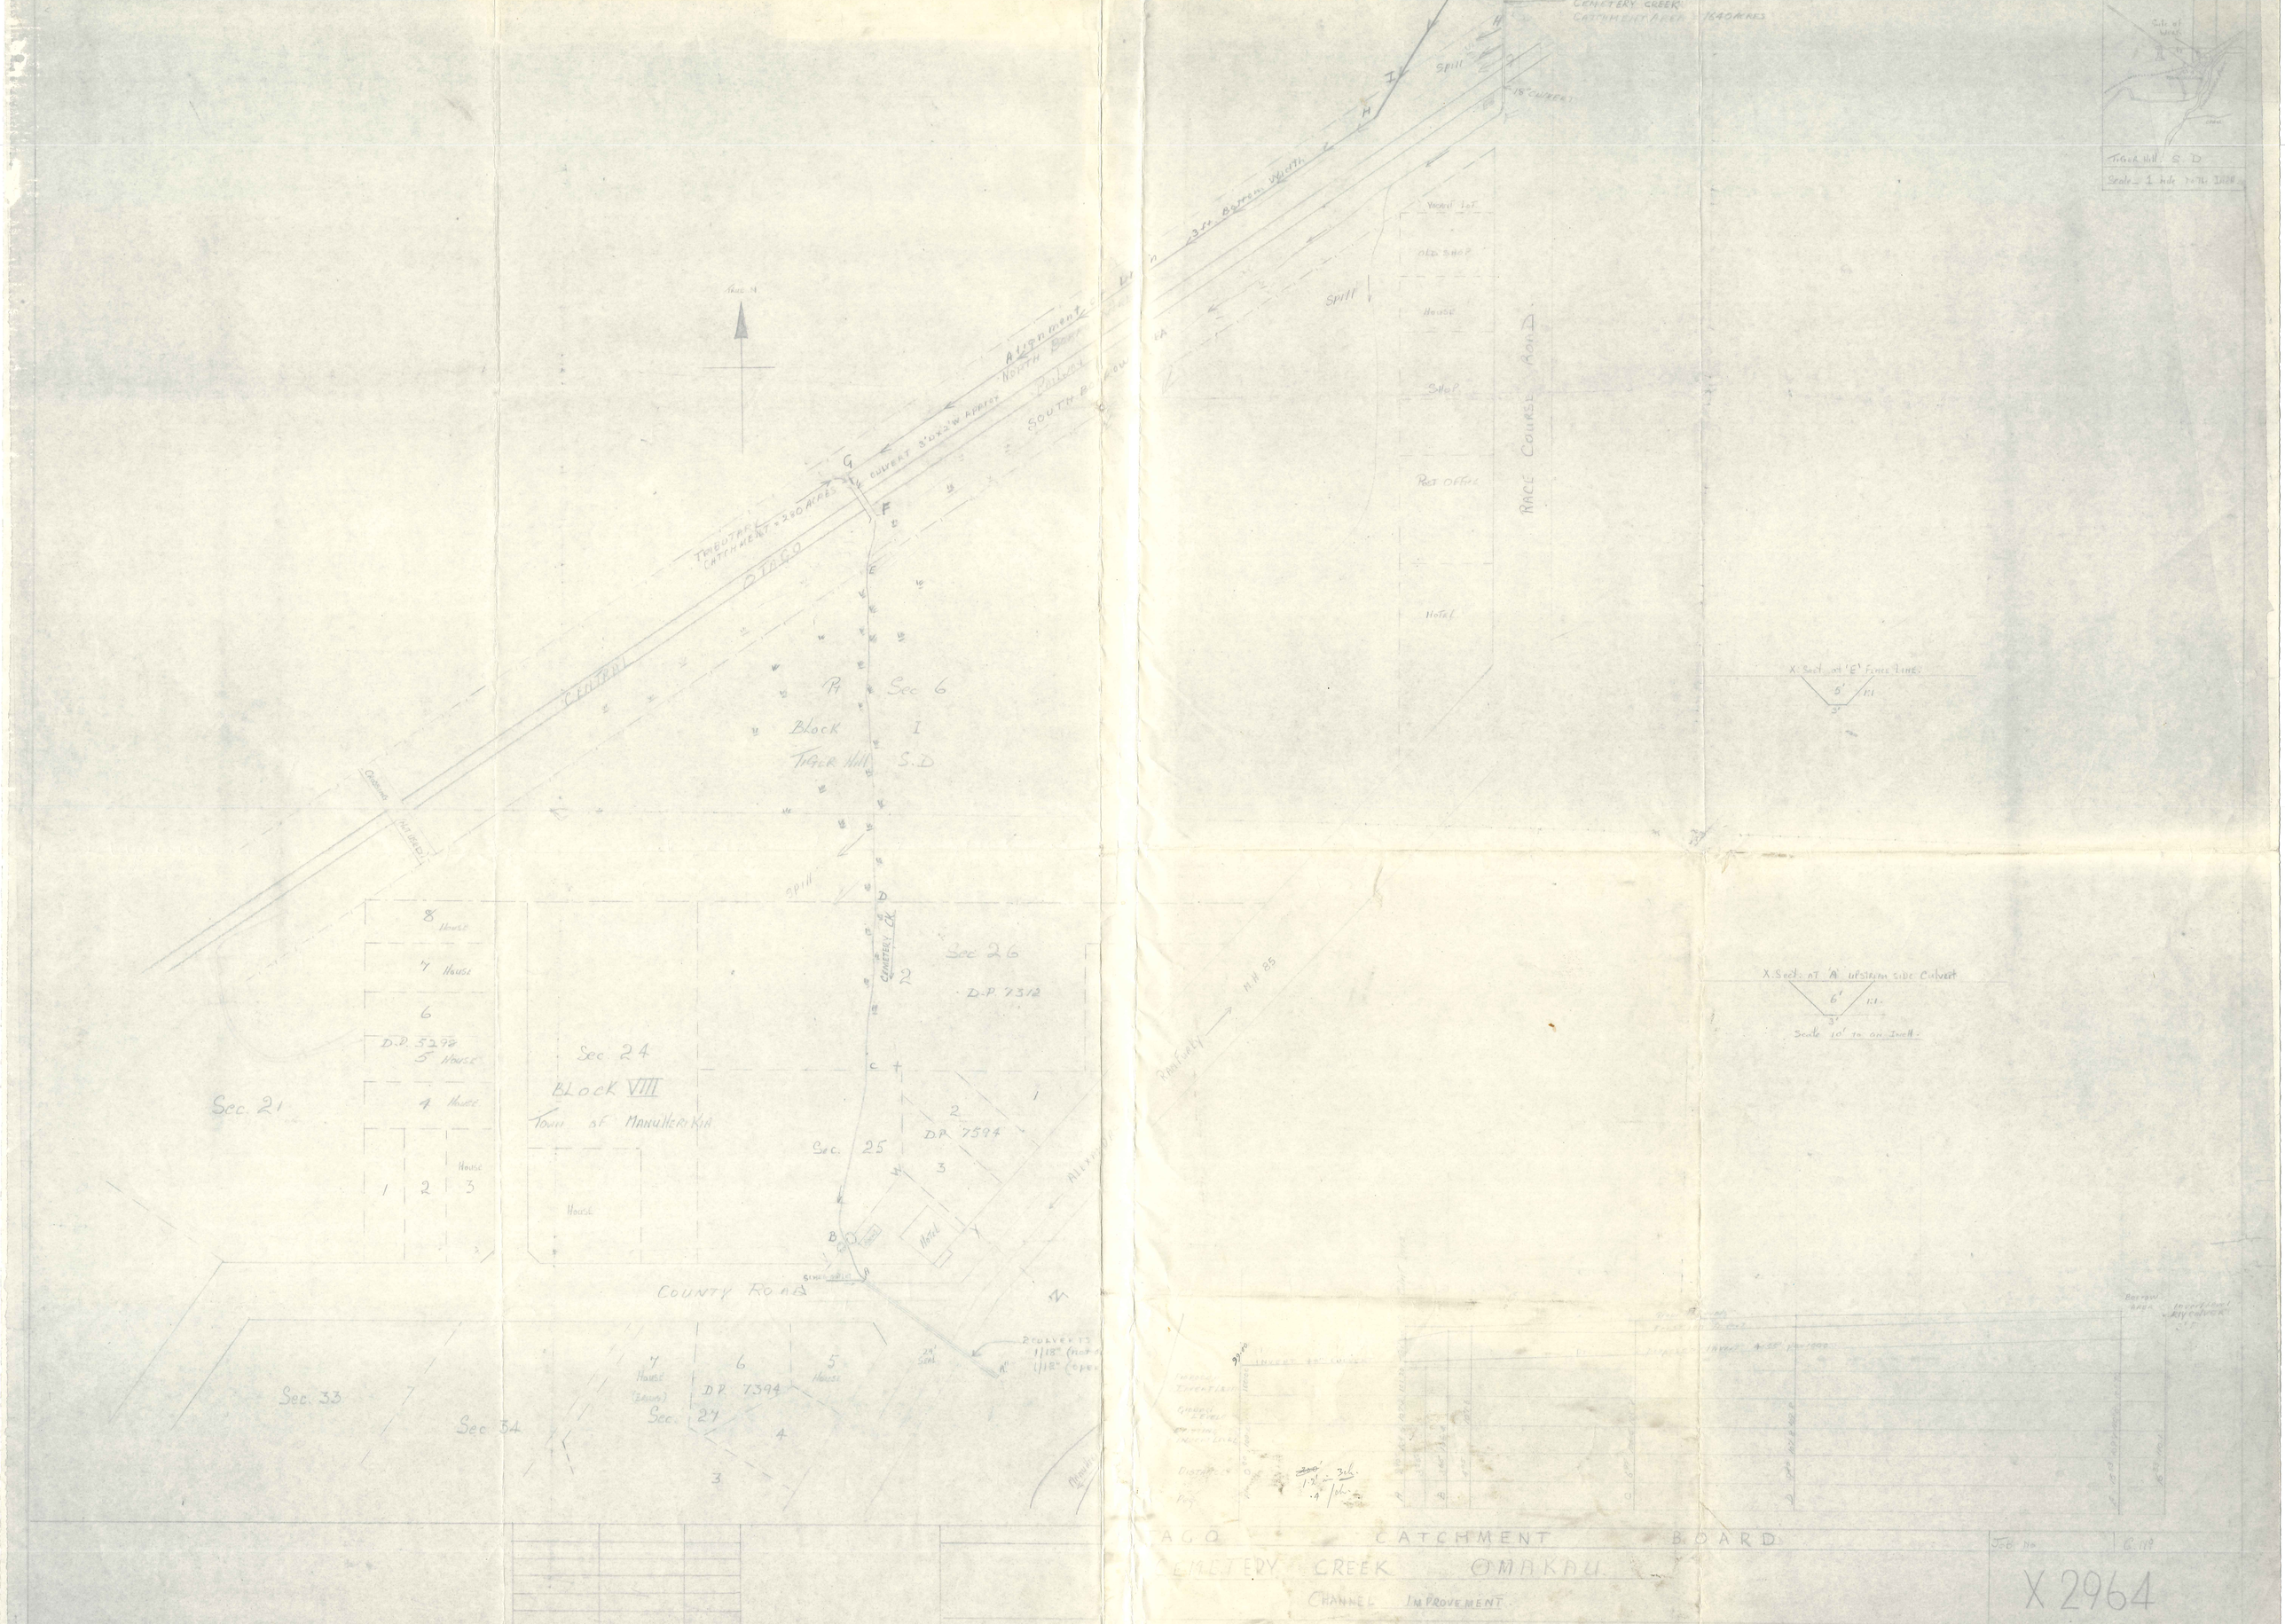

CEMETERY CREEK
CATCHMENT AREA 1640 ACRES
Spill
18" CULVERT
3 ft. Bottom Width
Alignment of Drain
NORTH BOARD
SOUTH BOROW
CULVERT 3'D x 2'W APPROX
TRIBUTARY CATCHMENT = 280 ACRES
CENTRAL OTAGO
Pt Sec 6
Block I
Tiger Hill S.D
Spill
Yacht Lot
Old Shop
House
Shop
Post Office
Hotel
RACE COURSE ROAD
Tiger Hill S.D
Scale 1 inch to the Inch
X. Sect. at 'E' Fence Line
X. Sect. at 'A' Upstream side Culvert
Scale 10' to an Inch
Sec. 21
Sec. 24
Block VIII
Town of Manuherikia
Sec. 25
Sec. 26
D.P. 7312
D.P. 7594
D.P. 5298
House
Hotel
Cemetery Ck
Rankeley
M.H. 85
County Road
Sec. 33
Sec. 34
Sec. 27
D.P. 7394
2 Culverts
1/18" (not o
1/12" (open
Invert 4.55' per 1000
Invert 4.5' Culvert
Distance
Reg
AGO CATCHMENT BOARD
CEMETERY CREEK OMAKAU
CHANNEL IMPROVEMENT
Job No
G. No
X 2964