A.52.

IN THE MATTER OF SUBSECTION 4 OF SECTION 11 OF THE LAND ACT 1908

VINCENT COUNTY

PLAN SHEWING NEW ROAD AND ROAD TO BE CLOSED

BLOCK I

BANNOCKBURN SURVEY DISTRICT

F. J. Williams Surveyor

— JUNE 1915 —

Scale 3 Chains to an Inch

I hereby agree to the land marked A and B colored red hereon being taken for a Road, and the road marked C and D colored green being closed

Witness Robert Toms Lessee.

James Ritchie
Rebuhobbie

LOCAL BODY'S CONSENT.

On behalf of the Vincent County Coun! I consent to the taking of the lands coloured Red hereon for a public Road, and to the closing of the road coloured green.

Chairman of the Vincent County Council

Witness

County Clerk.

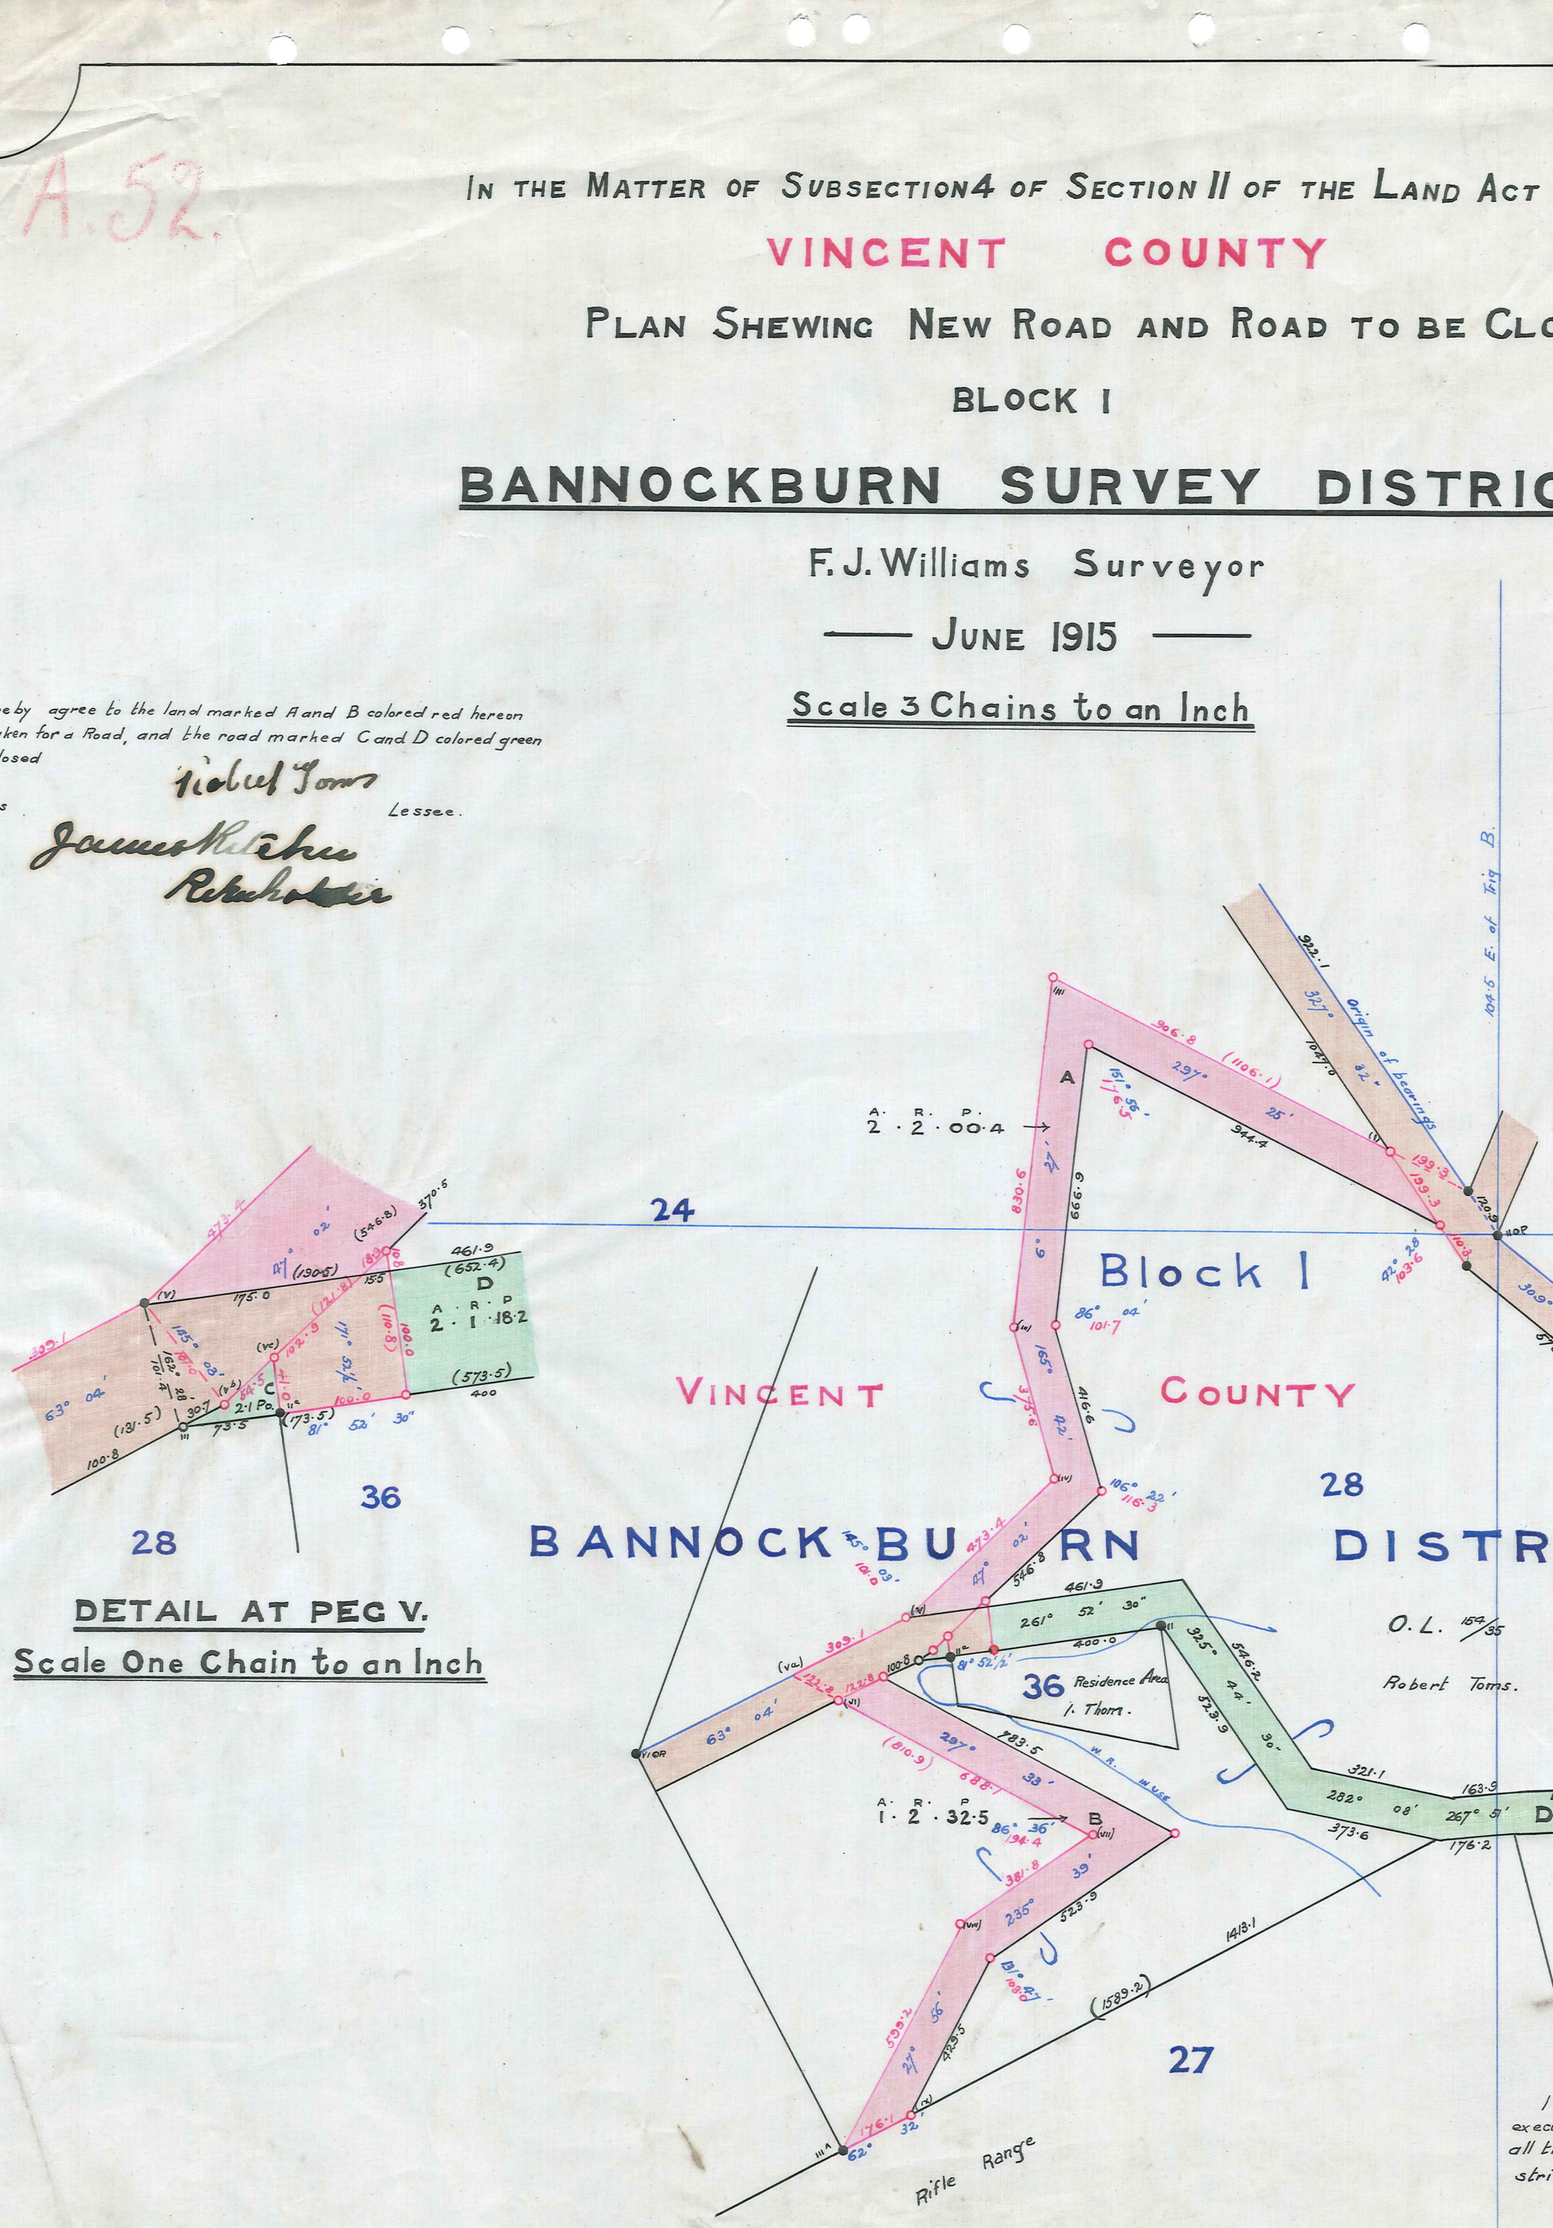

DETAIL AT PEG V.

Scale One Chain to an Inch

65/5 A.52.

I hereby certify that this plan has been made from surveys executed by me that both plan and survey are correct and that all the regulations in respect to survey of roads have been strictly complied with

F. J. Williams
Licensed Surveyor
July 6. 1916

Measurements in terms of Imperial Standard Band No. 11