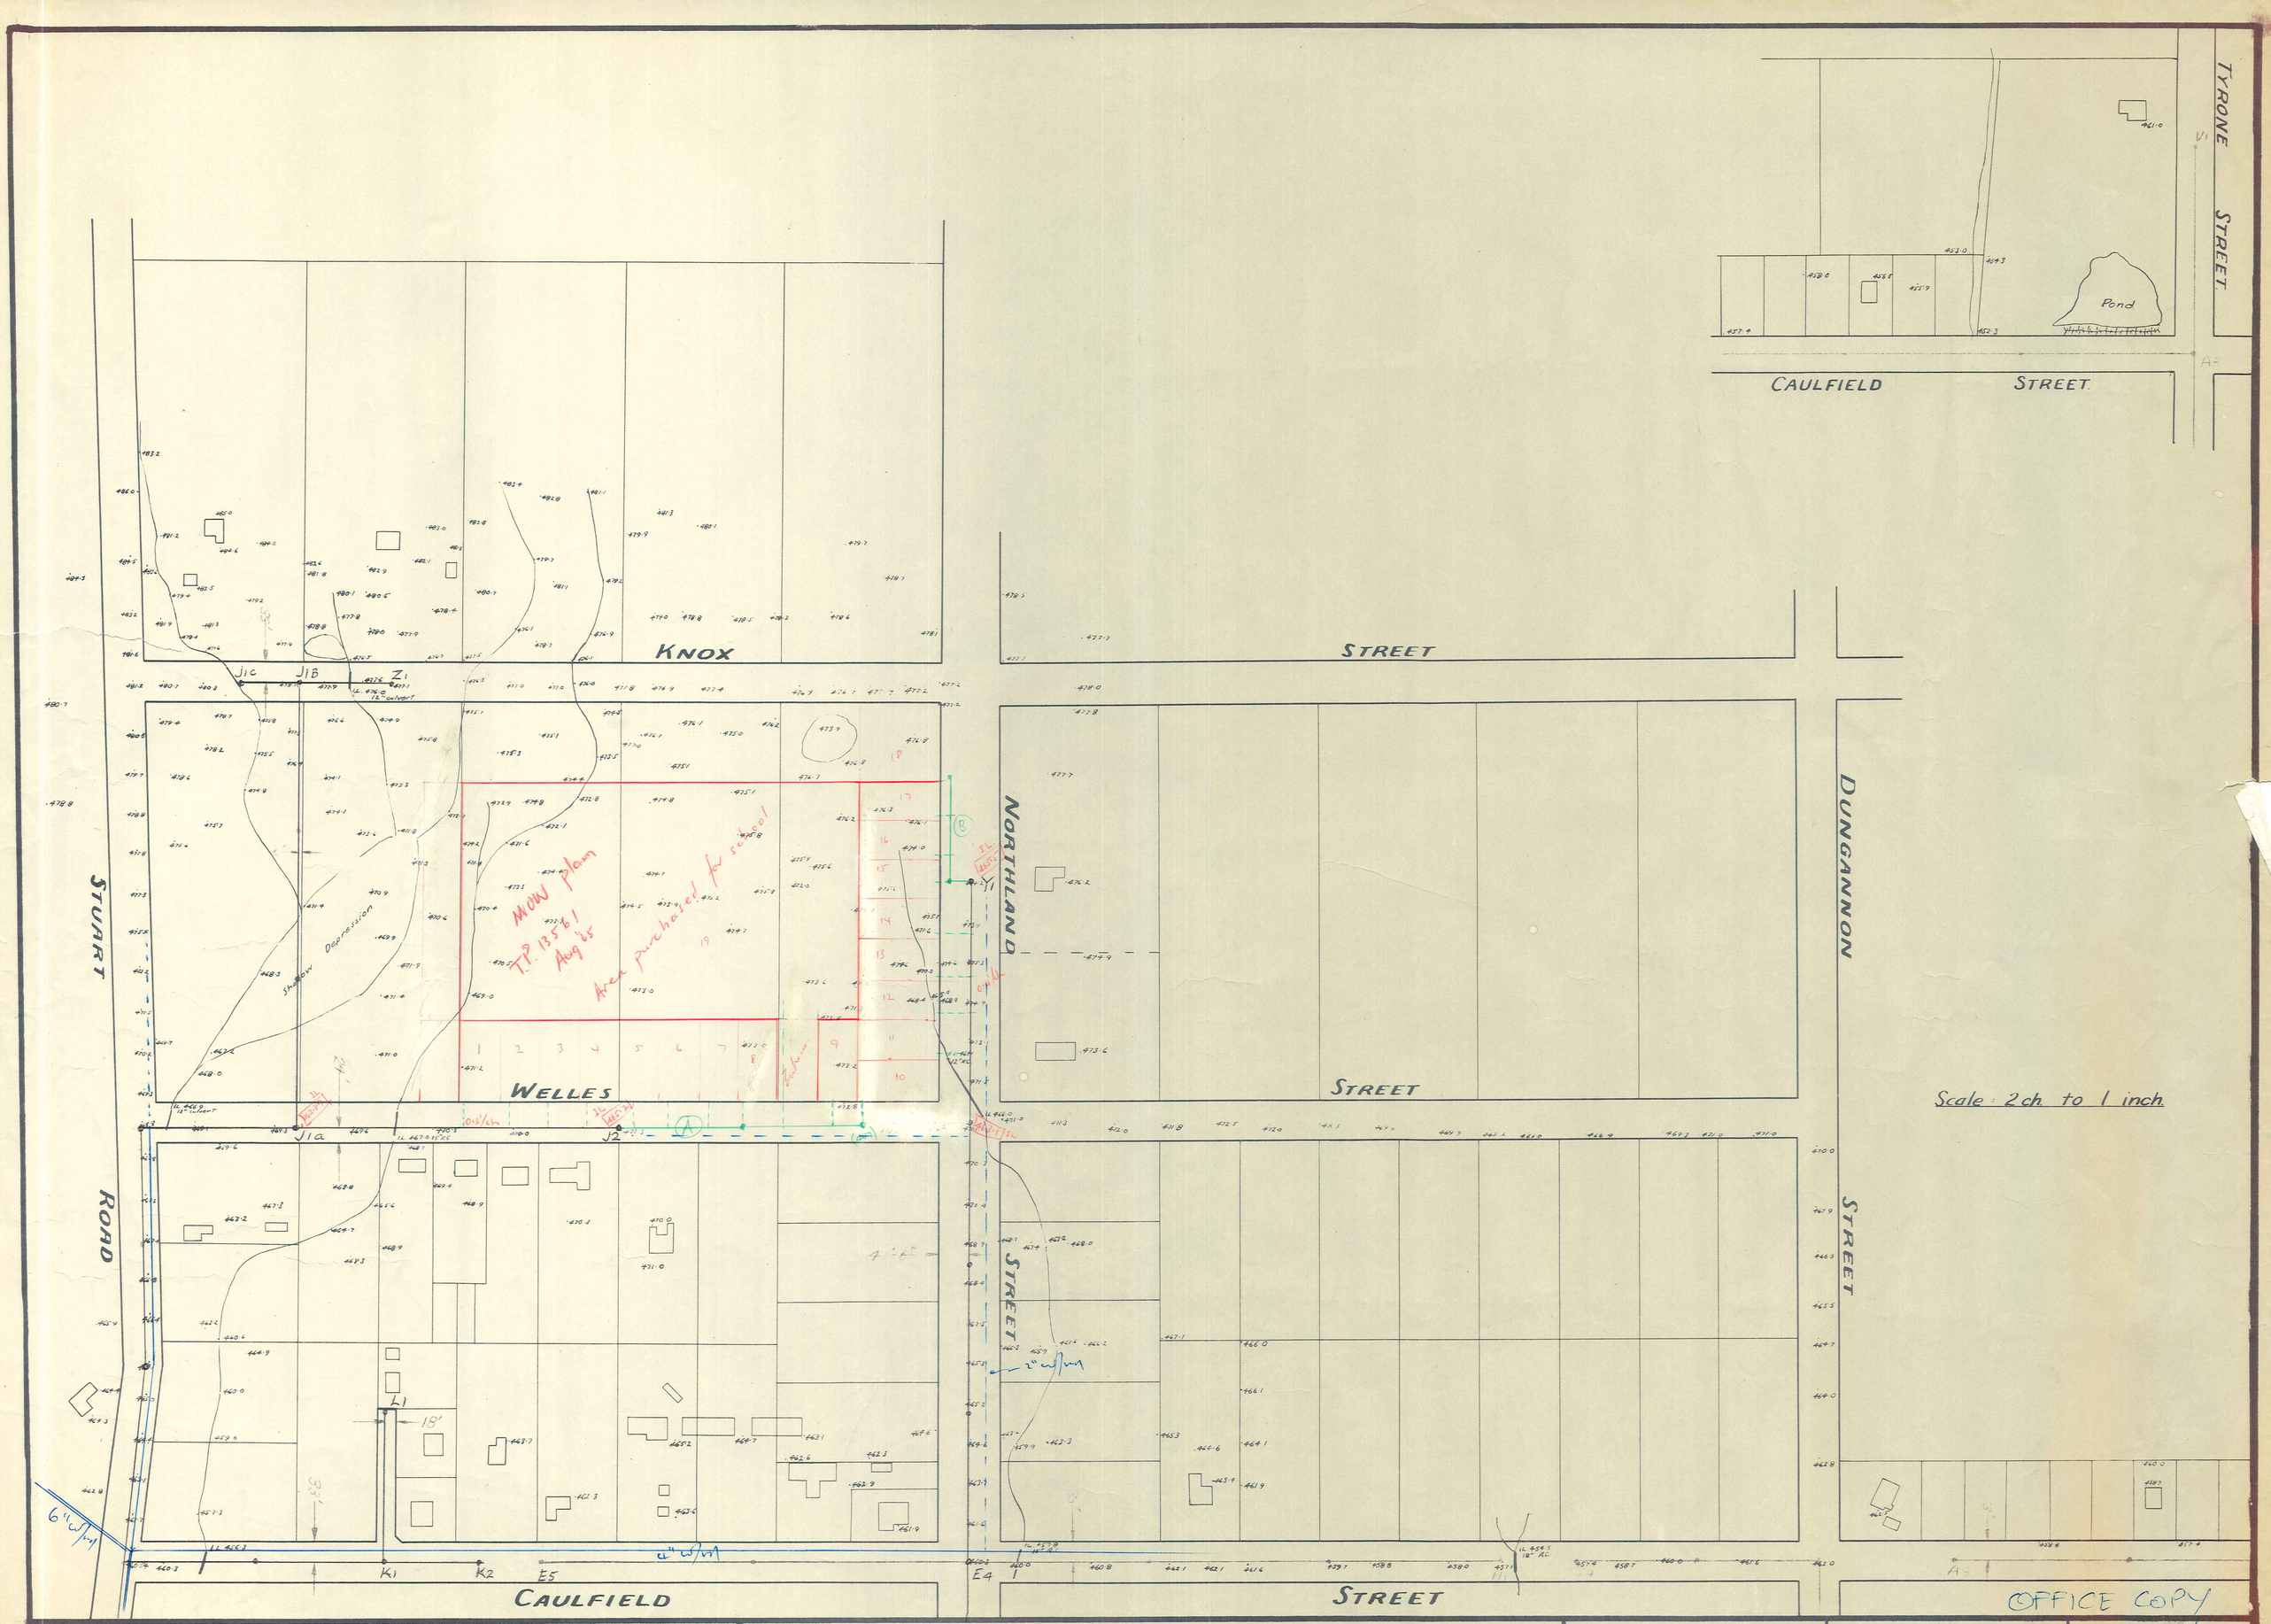

MANIOTOTO COUNTY COUNCIL

RANFURLY SEWERAGE SCHEME
LAYOUT PLAN

4271/1